FOR BID ONLY

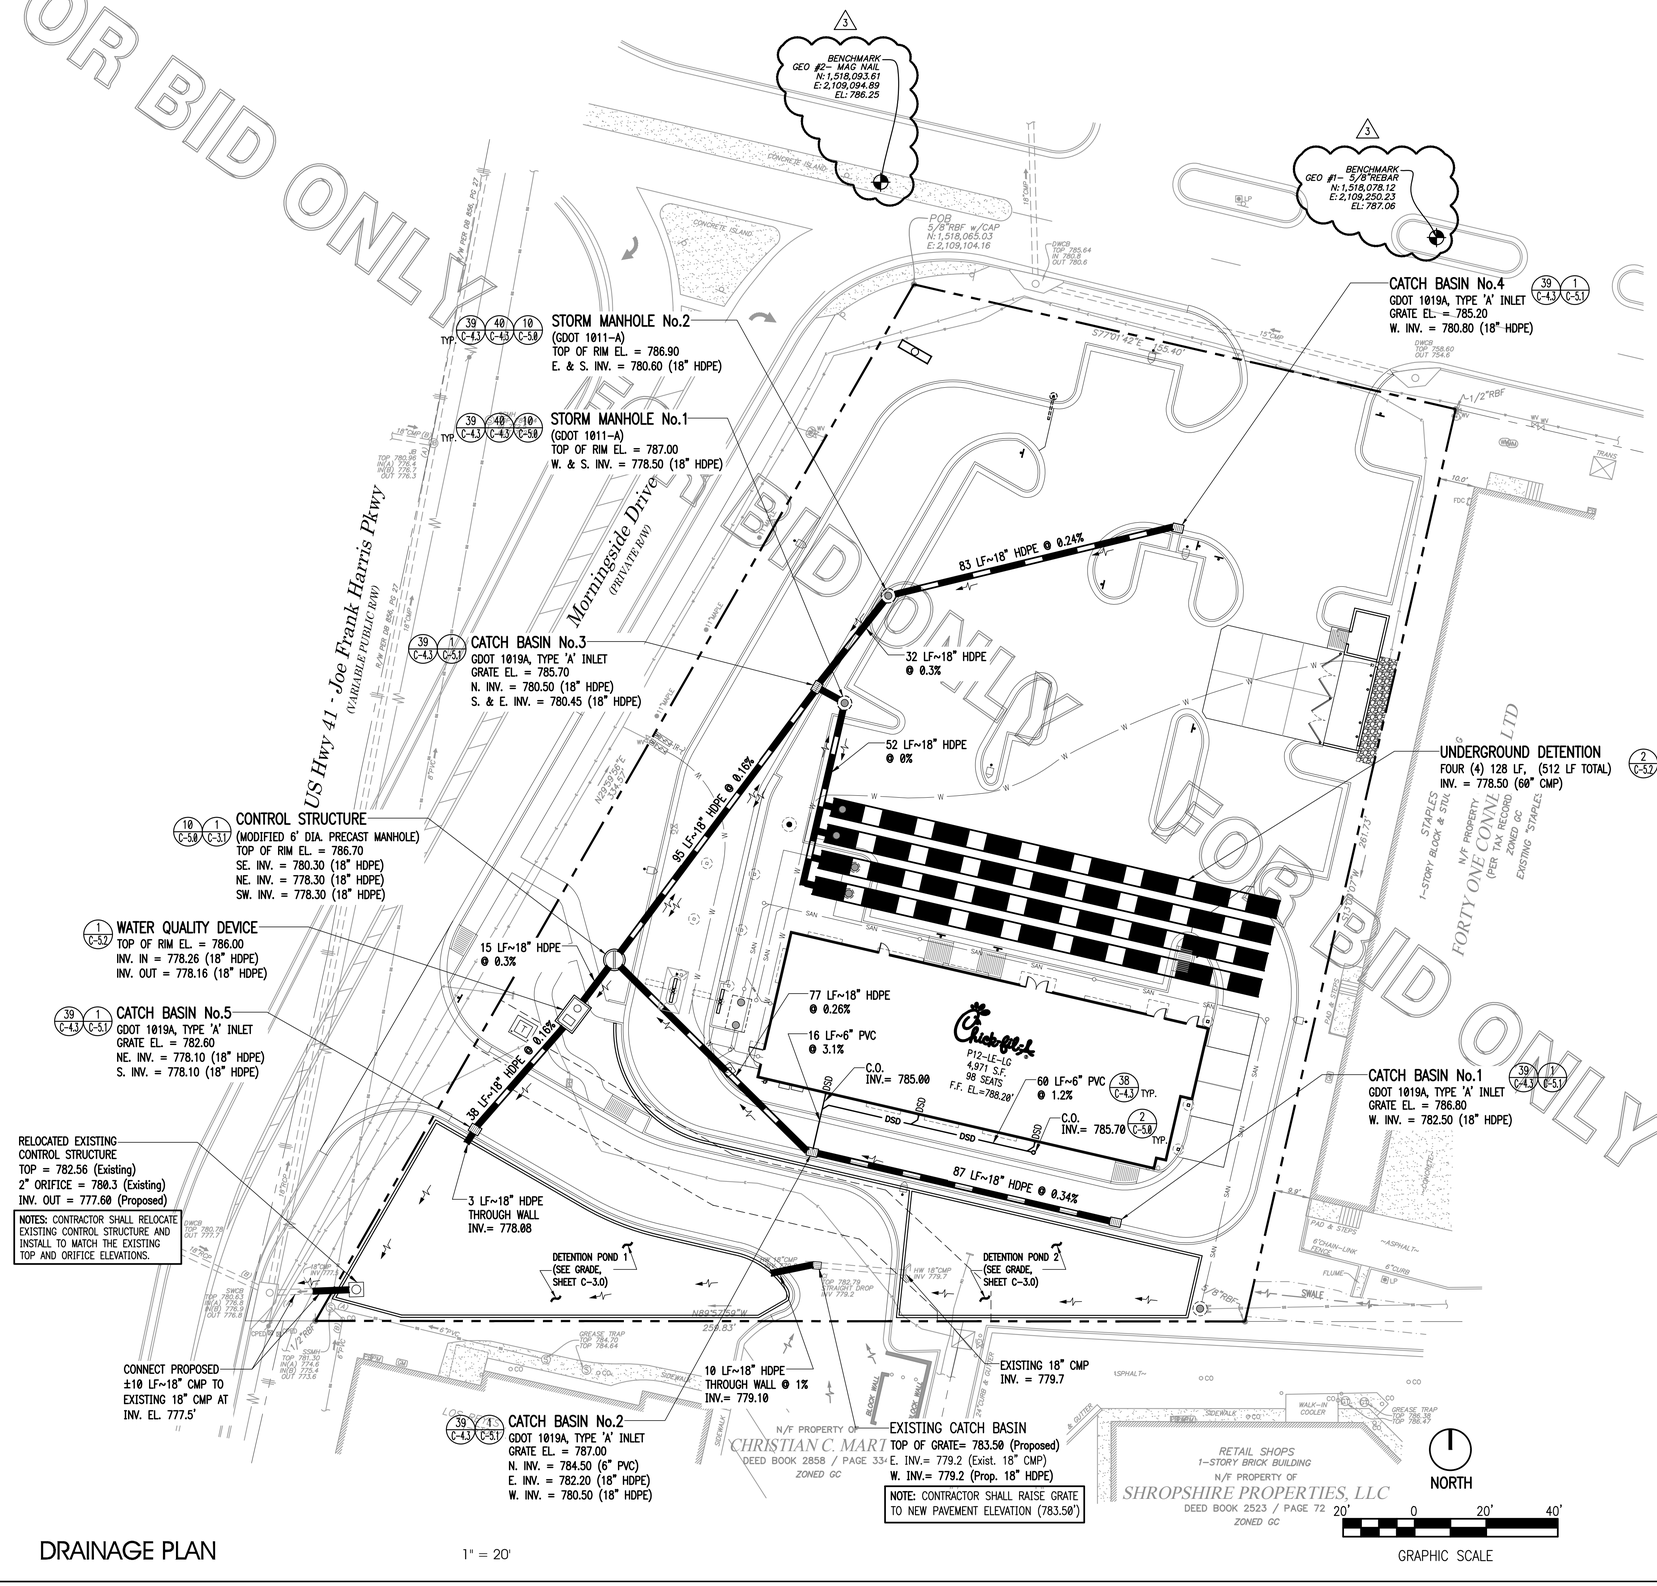

DRAINAGE PLAN

1" = 20'

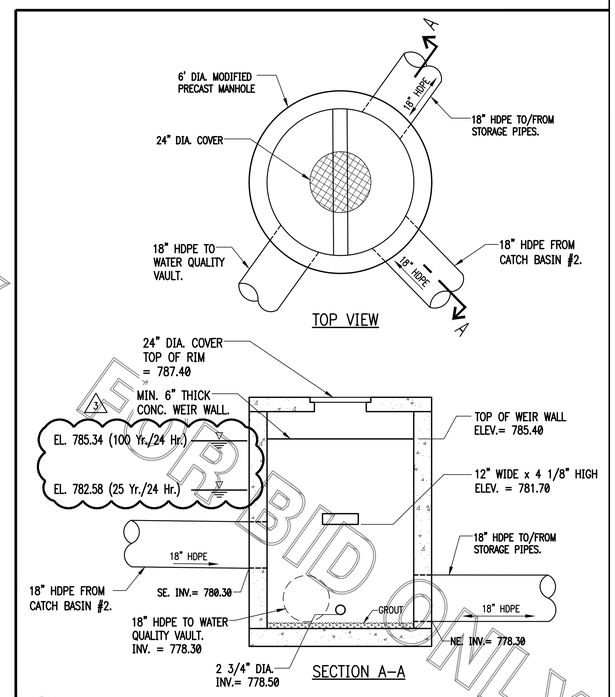

1 CONTROL STRUCTURE (MODIFIED 6' DIA. PRECAST MANHOLE) N.T.S.

Chick-fil-A
5200 Buffington Road
Atlanta, Georgia 30349-2998

INTERPLAN LLC
ARCHITECTURE
ENGINEERING
INTERIOR DESIGN
PROJECT MANAGEMENT

604 COURTLAND STREET
SUITE 100
ORLANDO, FLORIDA 32804
PH 407.645.5008
FX 407.629.9124

SEAL:
THIS DOCUMENT IS "**NOT FOR CONSTRUCTION**" UNLESS THE ARCHITECT OR ENGINEER'S SIGNATURE AND SEAL APPEAR BELOW.

STUART ANDERSON, P.E.
GA. REG.# PE038342

CHICK-FIL-A
SAR Cherokee Place FSR
115 CHEROKEE PLACE
CARTERSVILLE, GEORGIA 30121

FSR# 00534

REVISION SCHEDULE

NO.	DATE	DESCRIPTION
3	02/20/18	CITY COMMENTS

CONSULTANT PROJECT # 2017.0149
PRINTED FOR Permit
DATE 11/2017
DRAWN BY --
CHECKED BY --

Information contained on this drawing and in all digital files produced for above named project may not be reproduced in any manner without express written or verbal consent from authorized project representatives.

SHEET
DRAINAGE PLAN

SHEET NUMBER
C-3.1

COPYRIGHT © 2017 INTERPLAN LLC. RESERVES COPYRIGHT & OTHER RIGHTS RESTRICTING THESE DOCUMENTS TO THE ORIGINAL SET OR PURPOSE FOR WHICH THEY WERE PREPARED. REPRODUCTIONS, CHANGES OR ASSIGNMENTS ARE PROHIBITED.

P:\CDocs\fsr2017.0149 - CFA - Remodel - FSR\1554 - Cherokee Place, Cartersville, GA\3 CAD & Drawings\2 Construction Documents\3 Civil\1701483-1.dwg Sheet No: LAYOUT1 Saved by: mcgar - Monday, March 12, 2018 3:59 PM Printed by: Michael Jarrett - March 12, 2018 4:27 PM