KNOW ALL MEN BY THESE PRESENTS:

That the undersigned are the only persons having any record title interest in the lands subdivided and shown upon this map exclusive of streets now existing, and do hereby consent to the preparation and recordation of this map entitled "Map of Hawthorne Terrace, Unit TWO, Marin County, California" composed of one (1) sheet and do hereby offer for dedication for public use as streets or highways, Hilary Drive and Rock Hill Drive, also Parcel A for Future Roadway Purposes.

That the subscribers to this statement are all who are necessary to pass clear title to the lands shown upon this map exclusive of streets.

Dated this 30 day of Oct., 1953

C. Dudley DeVelbiss Company, a Corporation

Signed D.C. Peacock Jr. Signed Paul A. Fisher

D.C. Peacock Jr.-President — Paul A. Fisher-Asst. Secretary

STATE OF CALIFORNIA } S.S.
COUNTY OF MARIN }

On this 16TH day of NOVEMBER in the year One Thousand Nine Hundred Fifty three, before me J.W. BYERS a Notary Public in and for the county of Marin personally appeared D.C. Peacock and Paul A. Fisher, known to me to be the President and Asst. Secretary, respectively, of the C. Dudley DeVelbiss Company, a Corporation, the corporation that executed the within and foregoing instrument, and known to me to be the persons who executed the same on behalf of the corporation named therein, and they acknowledged to me that said corporation executed the same as owners.

IN WITNESS WHEREOF, I have set my hand and affixed my official seal at my office in said County of Marin the day and year in this certificate first above written.

My Commission expires MAY 2.0 1956

Signed J.W. Byers
Notary Public in and for the County of Marin, California

I, GEO. S. JONES, County Clerk of the County of Marin, State of California, and ex-officio Clerk of the Board of Supervisors thereof, do hereby certify that a good and sufficient bond approved by and in the amount fixed by said Board of Supervisors has been filed with said Board of Supervisors, and that bond by its term, is made to inure to the benefit of said County of Marin, and is conditioned for the payment of all taxes, which may, at the time of filing of this map, be a lien against the tract or subdivision of land shown on this map, or any part thereof, but not yet payable.

And I do certify that this map consists of One(1) sheet duly made, endorsed acknowledged as required by law, and accompanied by a certificate of the County surveyor of Marin County, State of California, approving this map.

Witness my hand and seal this 2d day of JUNE 1953

Signed Geo. S. Jones
Geo. S. Jones County Clerk and ex-officio Clerk of the Board of Supervisors, Marin County, California

I, L.A. DeLisle, County Auditor of the County of Marin, State of California, do hereby certify that there are no liens for unpaid taxes, state, County, Municipal, or others, except taxes not yet payable against the tract or subdivision of land shown on this map or any part thereof.

Signed this 17th day of Nov. 1953

Signed L.A. DeLisle By J.W. Raney asst.
L.A. DeLisle, County Auditor, Marin County, California

I, J.C. OGLESBY, certify that I am a Registered Civil Engineer under the laws of the State of California, that the surveying and checking of the map shown hereon was done by me or under my direction between the months of Oct. 1952 and Oct. 1952, that the survey is true as shown, that the monuments are of the character and occupy the positions shown, and that the survey of this map can be retraced from said monuments.

Signed this 12 day of Nov. 1953

Signed J.C. Oglesby
J.C. Oglesby - Registered Civil Engineer No 3230

APPROVED
County Planning Commission of the County of Marin, State of California

Signed this 28 day of June 1953

Signed
Chairman

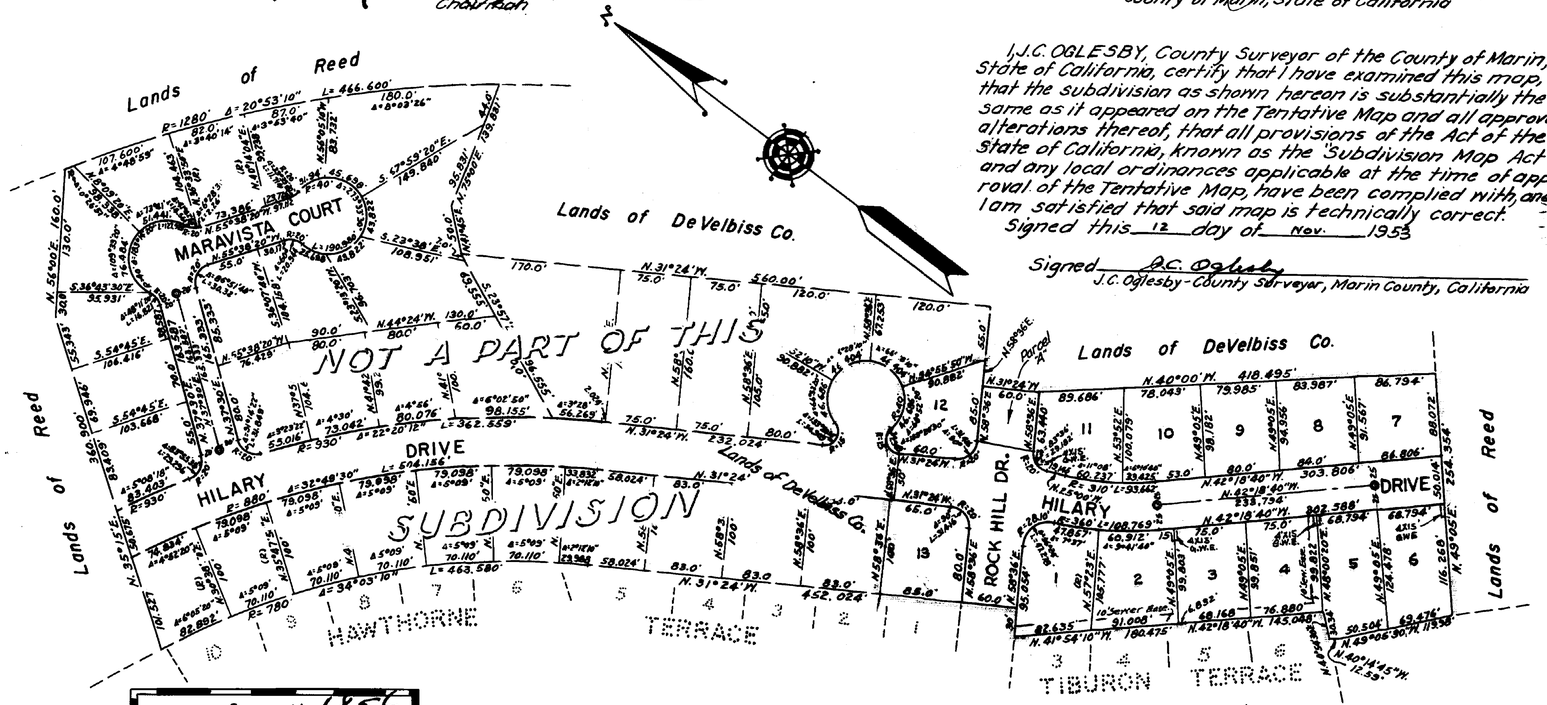


SERIAL No. 1856
RECORDED AT THE REQUEST OF MARIN Co PLANNING Comm.
FEB - 1 - 1954
at 29 Minutes Past 4 O'clock
P M, in Vol. 7 of MAPS
ON Page 100
RECORDS MARIN COUNTY, CALIF.
N.T. GIACOMINI
Recorder
By V. Milani
Deputy Recorder
Fee for Recording 5.00

The Board of Supervisors of the County of Marin, State of California, at an ADJOURNED meeting held on the 3rd day of December, 1953, examined the map shown hereon together with accompanying reports thereon of the County Surveyor and Auditor of said County of Marin, and the said Board of Supervisors by Resolution No 3663 duly passed at the meeting aforesaid, approves this map and accepts the offer of dedication of Hilary Drive, Rock Hill Drive, also Parcel A for future Roadway Purposes

IN WITNESS WHEREOF, the said Board of Supervisors has caused this endorsement to be executed by its chairman and the County Clerk and its seal to be hereto affixed.

Signed
Chairman of the Board of Supervisors, Marin County, Calif.

Attest
County Clerk and Ex-officio Clerk - Board of Supervisors County of Marin, State of California

I, J.C. OGLESBY, County Surveyor of the County of Marin, State of California, certify that I have examined this map, that the subdivision as shown hereon is substantially the same as it appeared on the Tentative Map and all approved alterations thereof, that all provisions of the Act of the State of California, known as the "Subdivision Map Act" and any local ordinances applicable at the time of approval of the Tentative Map, have been complied with, and I am satisfied that said map is technically correct.

Signed this 12 day of Nov. 1953

Signed J.C. Oglesby
J.C. Oglesby - County Surveyor, Marin County, California

# MAP OF HAWTHORNE TERRACE UNIT TWO MARIN COUNTY, CALIF.

J. C. OGLESBY — REG'D. CIVIL ENG'R.

OCTOBER 1952 SCALE 1" = 100'