CORNER RECORD

Agency Index BK 147 PG 64

Document Number CR 16042

City of UNINCORPORATED (SAN LORENZO) County of ALAMEDA, California

Brief Legal Description INTERSECTION VIA ARROYO & VIA BOLSA

CORNER TYPE

- [ ] Government Corner
- [ ] Control
- [ ] Meander
- [ ] Property
- [ ] Rancho
- [x] Other

Date of Survey January 19, 2022

COORDINATES (Optional)

N. _____ E. _____

Elevation _____

Units [ ] Metric [x] U.S. Survey Foot

Horizontal Datum _____

Zone _____ Epoch Date _____

Vertical Datum _____

- [ ] Complies with Public Resources Code §§8801-8819
- [ ] Complies with Public Resources Code §§8890-8902

PLS Act Ref.:	[ ] **8765(d)**	[x] **8771**	[ ] **8773**	[ ] **Other:**
Corner/ Monument:	[x] Left as found	[ ] Established	[ ] Rebuilt	[x] Pre-Construction
	[ ] Found and tagged	[ ] Reestablished	[x] Referenced	[ ] Post-Construction

Narrative of corner identified and monument as found, set, reset, replaced, or removed:

[ ] See sheet #2 for description(s):

FOUND MONUMENT PER TR 1025 (30 M 87) AS SHOWN ON PAGE 2. SET BRASS NAILS & TAGS STAMPED "ALA CO SURV" IN LEAD IN TOP OF CURB, UNLESS OTHERWISE NOTED, AS STRADDLERS FOR FOUND MONUMENT. NO PREVIOUS 8771(b) CORNER RECORD ON FILE.

SURVEYOR'S STATEMENT

This Corner Record was prepared by me or under my direction in conformance with the Professional Land Surveyors' Act on March 28, 2022.

Signed _____ (P.L.S.) or R.C.E. No. 8427

PROFESSIONAL LAND SURVEYOR RONALD R. ARCHER JR PLS 8427 STATE OF CALIFORNIA

COUNTY SURVEYOR'S STATEMENT

This Corner Record was received _____

and examined and filed MAY 05 2022

Signed _____ (P.L.S.) or R.C.E. No. 7010

Title ALAMEDA COUNTY SURVEYOR

PROFESSIONAL LAND SURVEYOR D. IAN WILSON No. 7010 STATE OF CALIFORNIA

County Surveyor's Comment

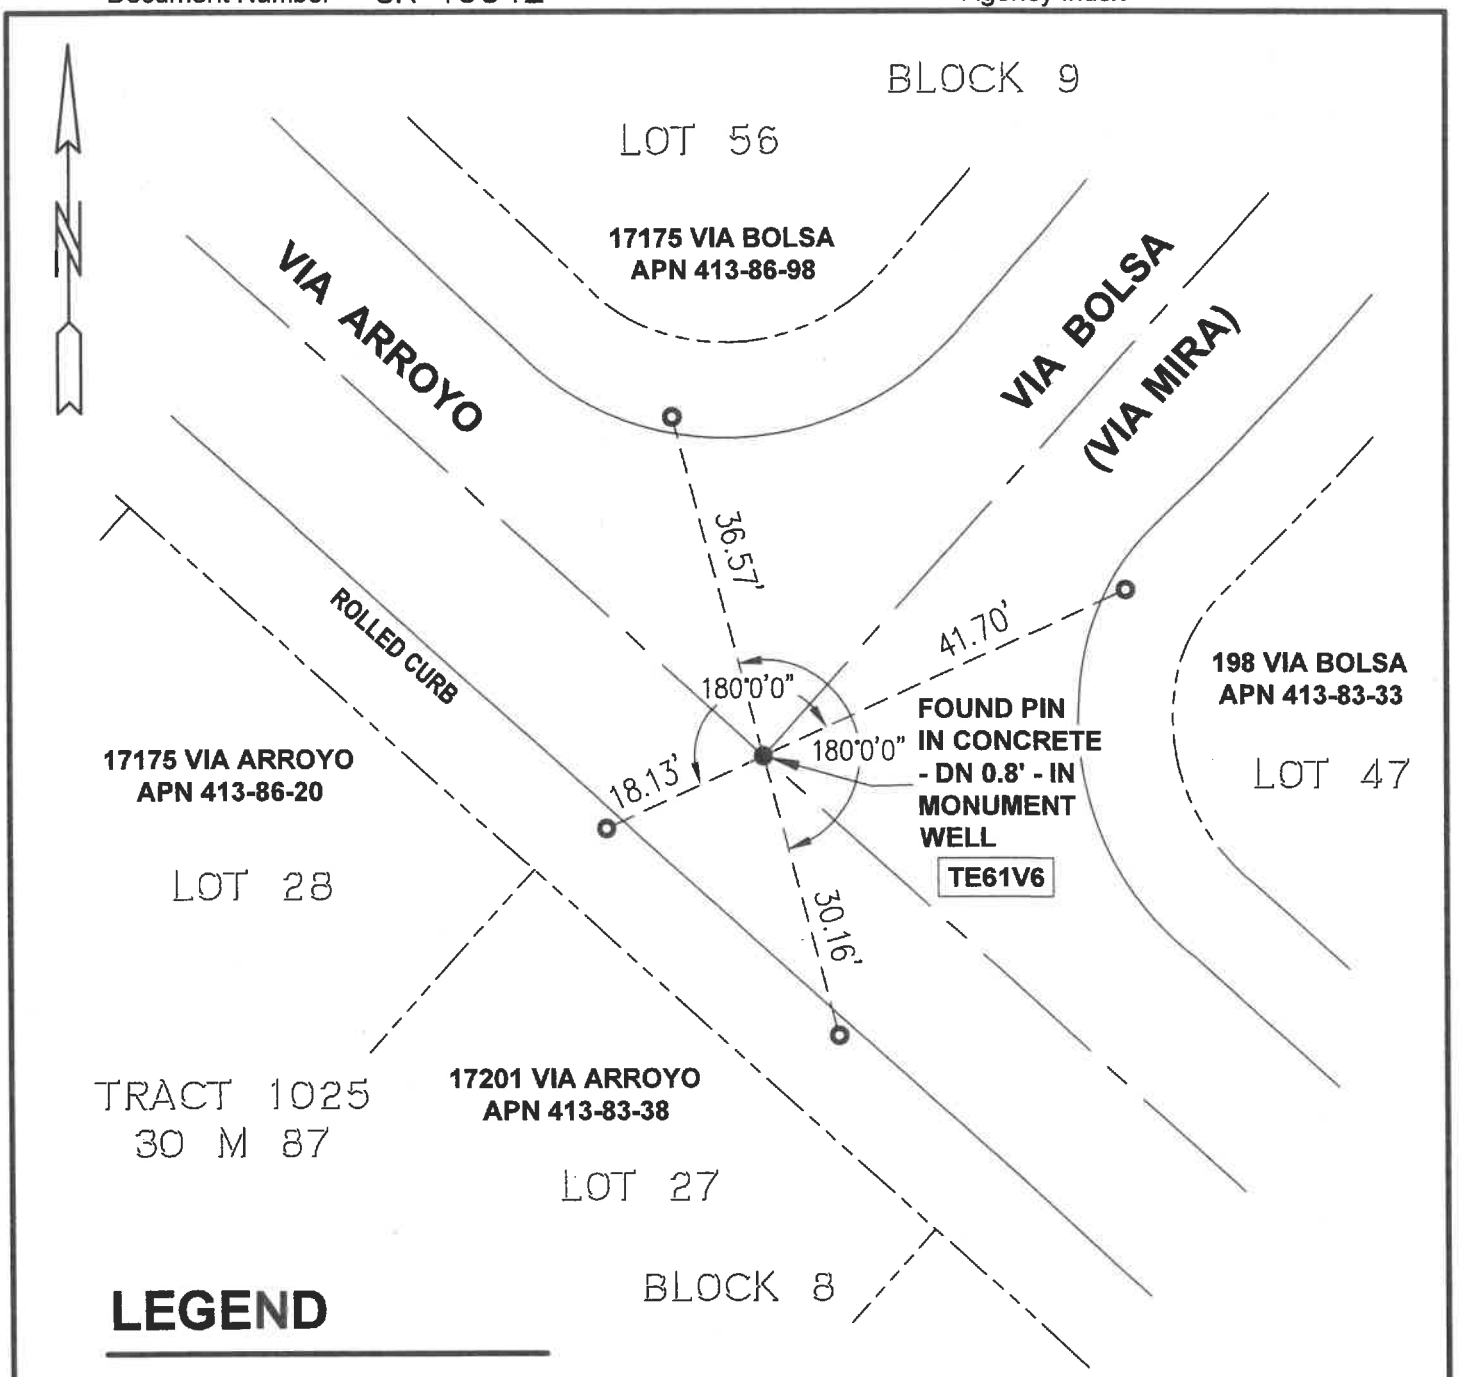

LEGEND

AA##A#	ALAMEDA COUNTY MONUMENT ID
o	SET BRASS NAIL AND TAG "ALA CO SURV" IN TOP OF CURB
#####	STREET ADDRESS
———	CURB LINE
— – —	CENTER LINE
—·—·—	PROPERTY LINE
APN	ASSESSOR'S PARCEL NUMBER

0 10 20 40

(IN FEET)

1"=20'