TRACT NO. 5696

BEING A PORTION OF THE NORTHEAST 1/4 OF SECTION 14, T.7.S. R 2 W., M. D. M.
LYING ENTIRELY WITHIN THE CITY OF:

CUPERTINO CALIFORNIA

CONSISTING OF TWO SHEETS

SCALE: 1 INCH = 40 FEET DATE: SEPTEMBER, 1975

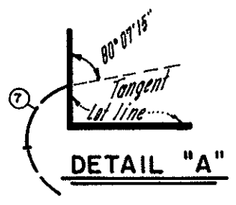

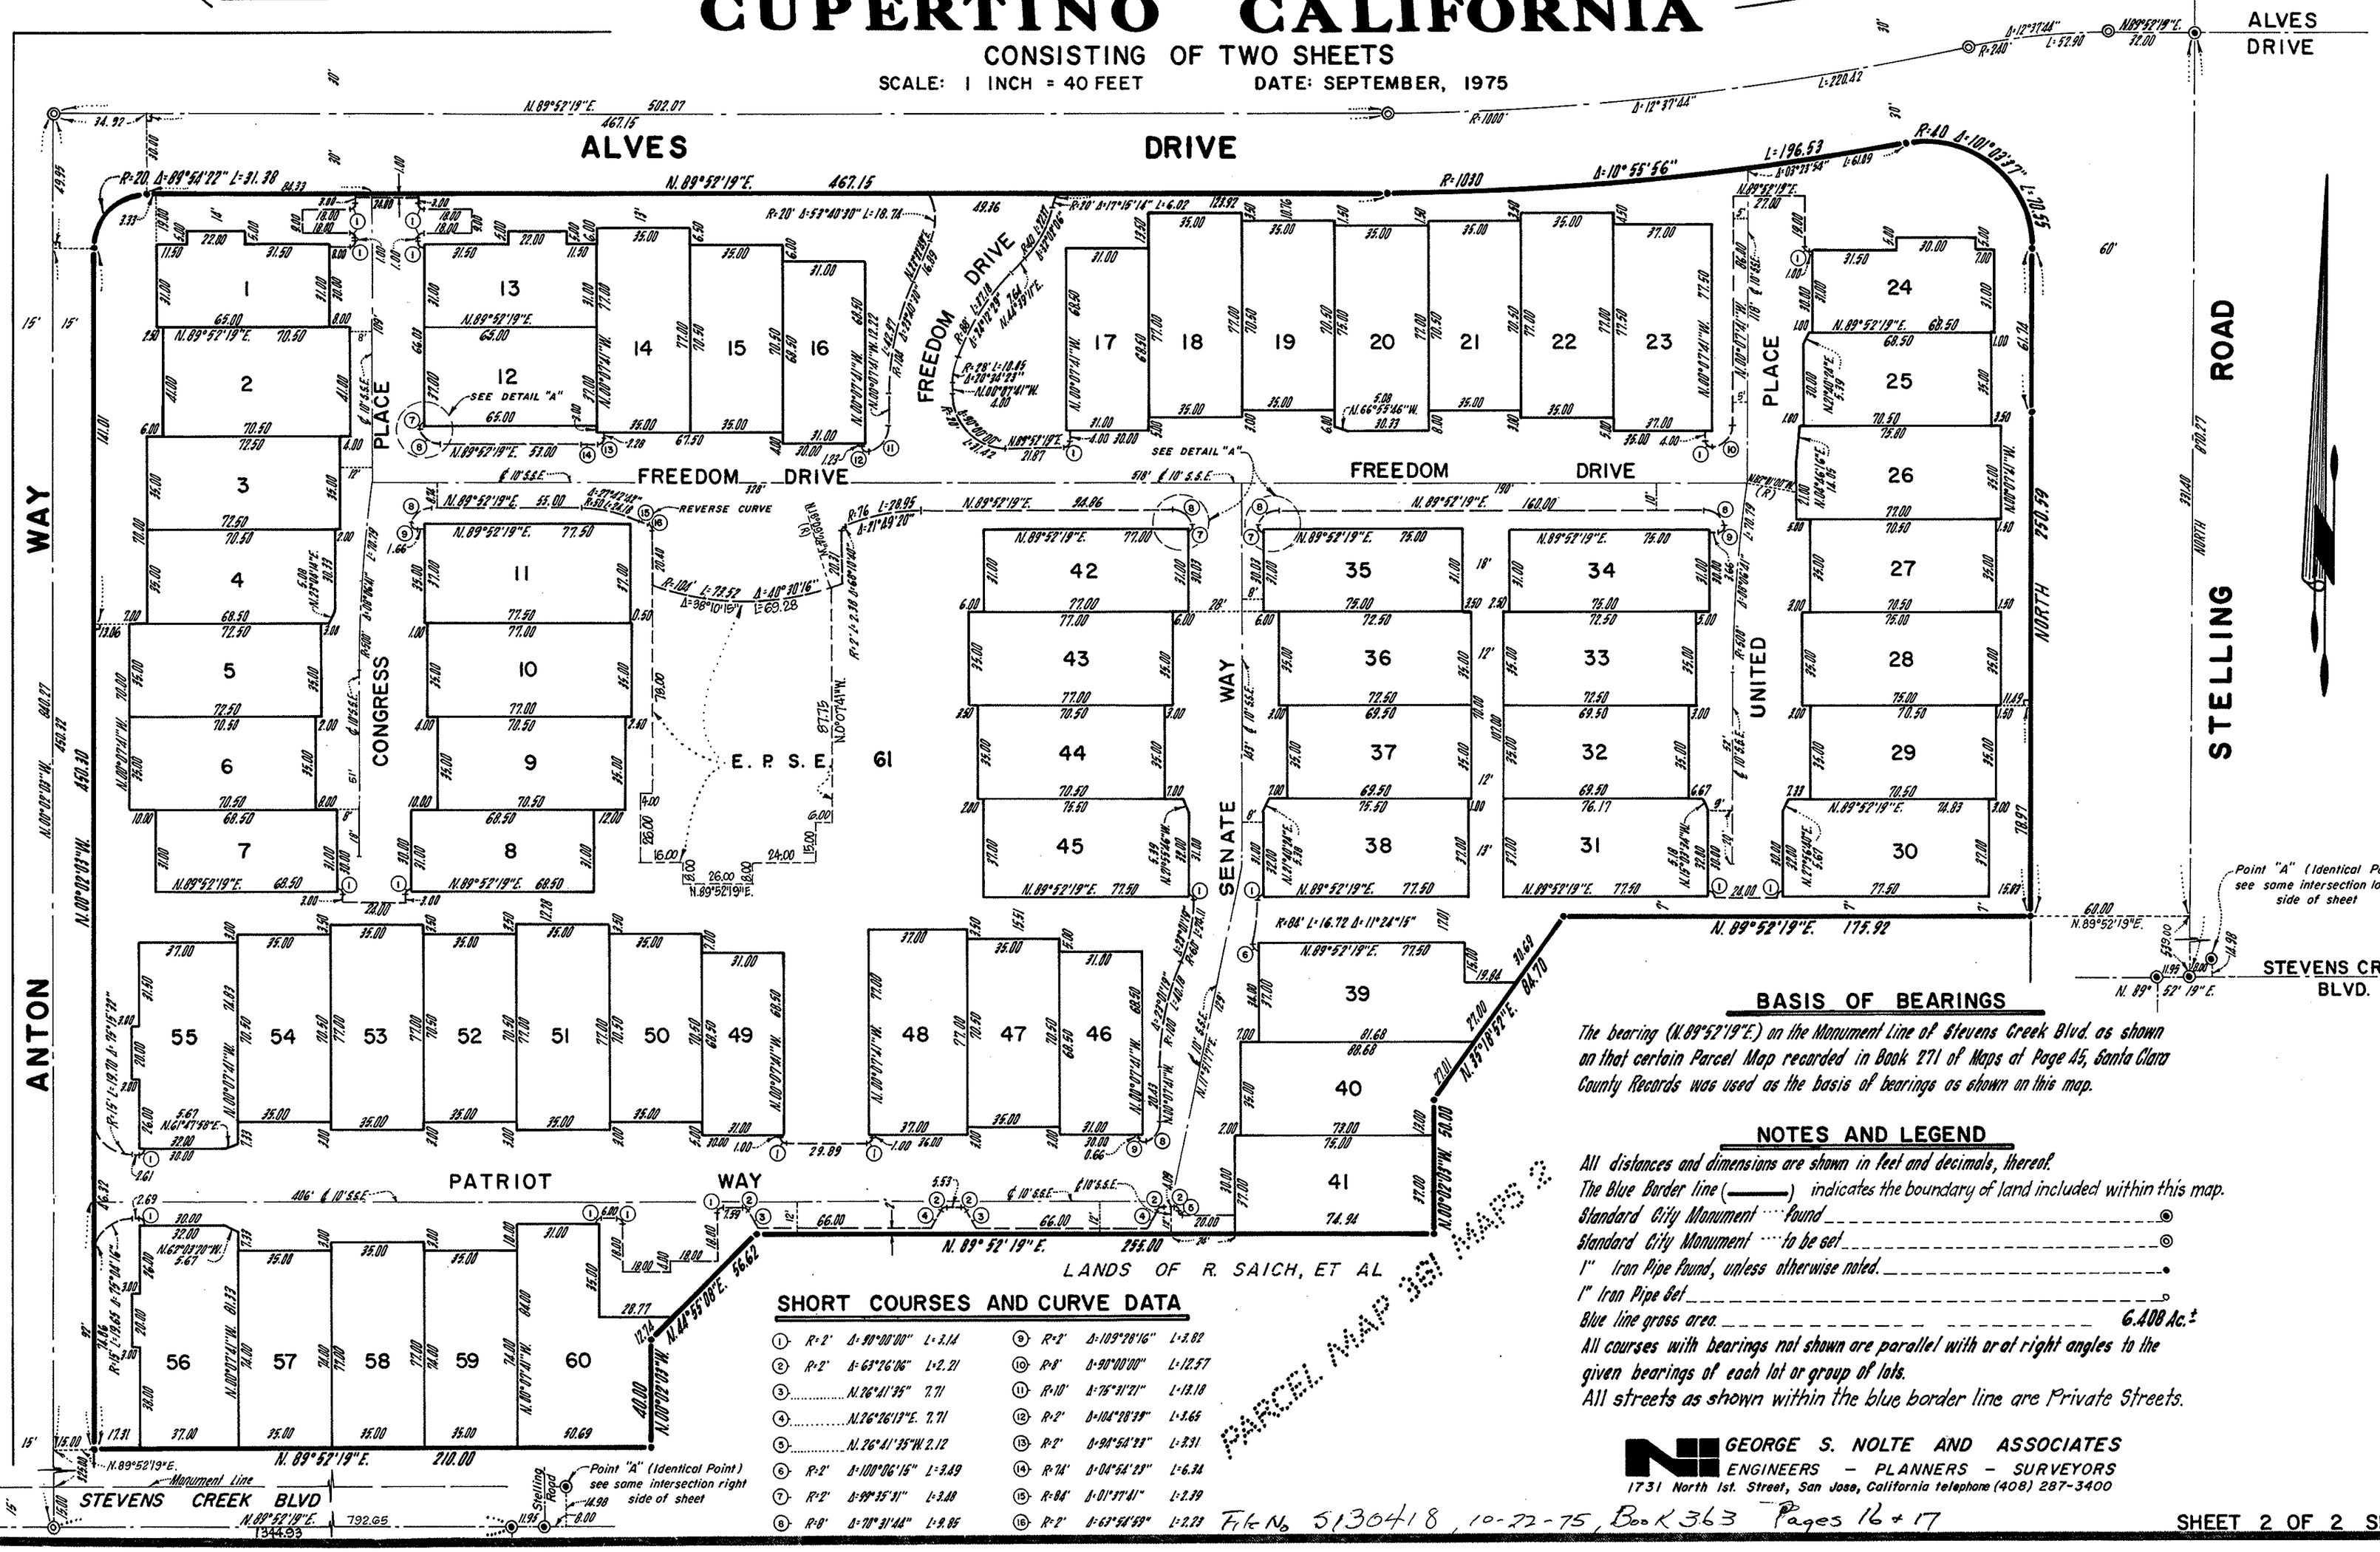
ALVES DRIVE
N.89°52'19"E. 502.07
467.15
R=1000'
Δ=12°37'44"
L=220.42
R=240
L=52.90
N.89°52'19"E.
72.00
ALVES DRIVE
N.89°52'19"E. 467.15
R=1090
Δ=10°55'56"
L=196.53
R=40 Δ=101°02'37" L=70.55
R=20 Δ=89°54'22" L=31.38
R=20 Δ=53°40'30" L=18.74
R=10 Δ=17°16'14" L=6.02
121.92
49.16
L=6.89
Δ=13°33'54"
N.89°52'19"E. 77.00
WAY
PLACE
CONGRESS
FREEDOM DRIVE
SEE DETAIL "A"
REVERSE CURVE
R=104' L=72.57 Δ=40°30'16"
Δ=38°10'19" E 69.28
E. P. S. E.
61
SENATE
UNITED
PLACE
ROAD
STELLING
NORTH
950.59
N.89°52'19"E. 160.00
N.89°52'19"E. 175.92
ANTON WAY
PATRIOT WAY
N.89°52'19"E. 210.00
N.89°52'19"E. 255.00
N.89°52'19"E. 792.65
1344.93
MARY AVENUE
Fd. Brass Disc in Mon. Box
Monument Line
STEVENS CREEK BLVD
Point "A" (Identical Point) see some intersection right side of sheet
Point "A" (Identical Point) see some intersection lower left side of sheet
STEVENS CREEK BLVD.
N.89°52'19"E. 175.92
N.89°52'19"E. 60.00
N.89°52'19"E. 330.00
N.89°52'19"E. 84.70
N.89°52'19"E. 74.94
N.89°52'19"E. 66.00
N.89°52'19"E. 55.00
N.89°52'19"E. 77.50
N.89°52'19"E. 96.96
N.89°52'19"E. 77.00
N.89°52'19"E. 76.00
N.89°52'19"E. 77.50
N.89°52'19"E. 77.50
N.89°52'19"E. 77.50
N.89°52'19"E. 77.50
N.89°52'19"E. 74.93
N.89°52'19"E. 68.50
N.89°52'19"E. 70.50
N.89°52'19"E. 65.00
N.89°52'19"E. 68.50
N.89°52'19"E. 68.50
N.89°52'19"E. 77.50
N.89°52'19"E. 77.50
N.89°52'19"E. 77